Coquitlam

ROLLPLOT - SHEET 1 OF 2
NELSON GREENWAY STUDY AND CONCEPT
SAN DANIELE LANE TO LANE NORTH OF STEWART AVENUE

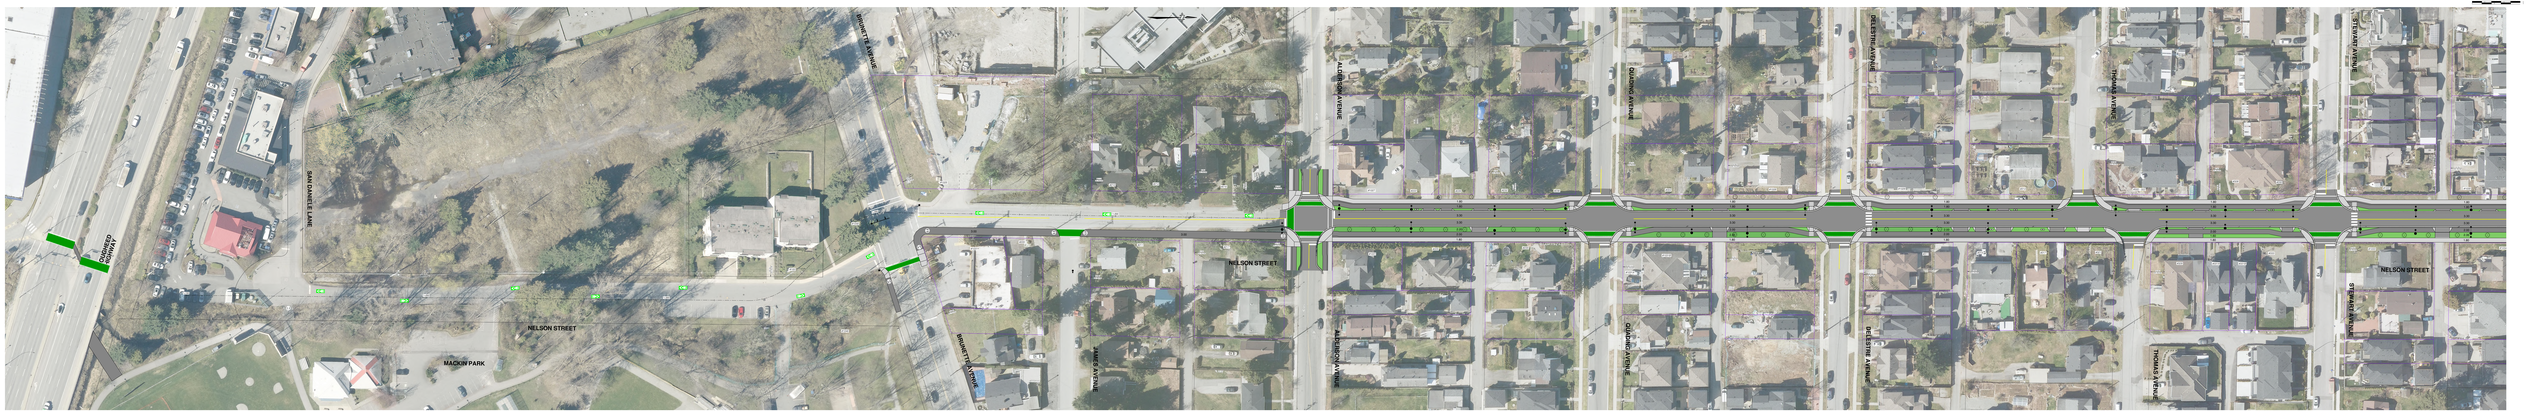

LEGEND

- CONCRETE SIDEWALK
- ASPHALT BIKE LANE - MUP
- ASPHALT ROAD
- TOPSOIL AND SOD
- POTENTIAL STORMWATER MANAGEMENT INFRASTRUCTURE
- EXISTING UTILITY POLE
- NEW WASTE PICK-UP PADS
- POTENTIAL NEW TREE
- STREETLIGHT

BINNIE
The people behind your infrastructure.

DRAFT - FOR DISCUSSION ONLY